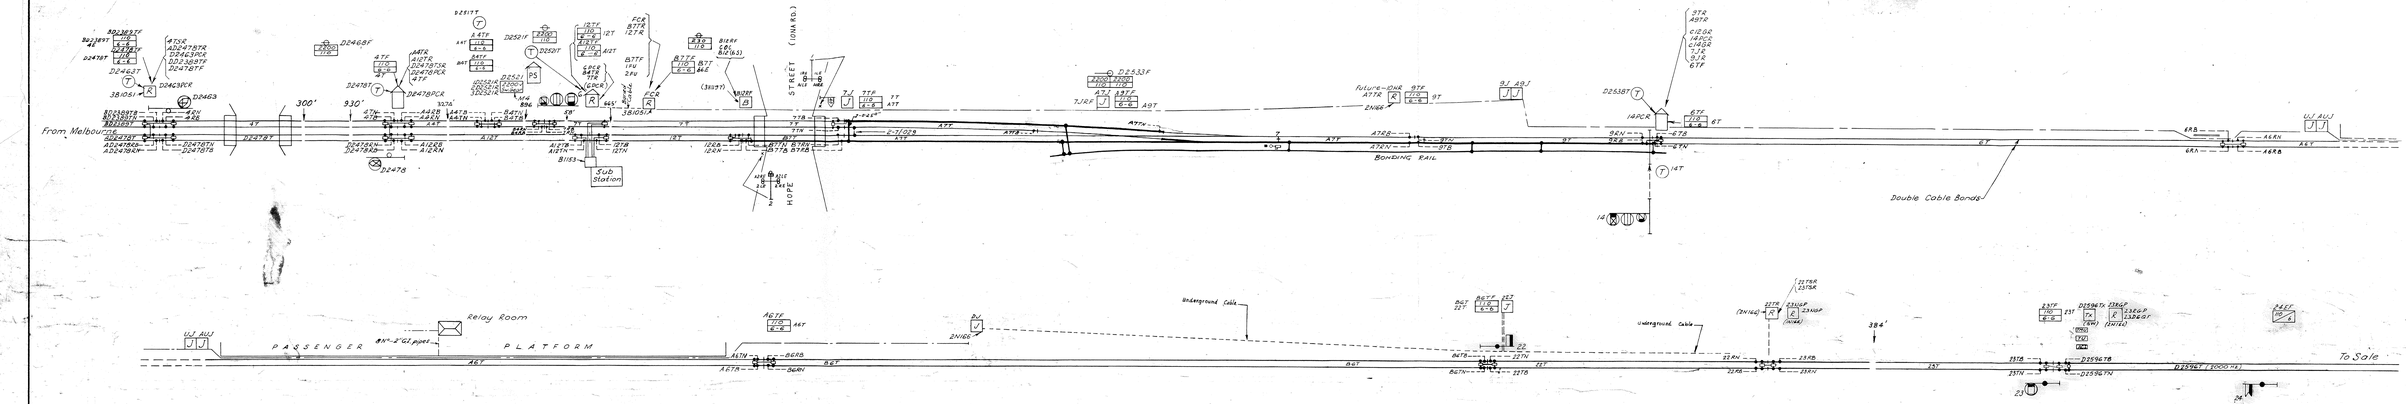

M	In Service 19-4-88	2n-5-88
Bonding Rail and other details revised as in service.		

L	17-2-88
Air cored inductors altered.	

K	14-9-87
Signal N°6 relocated 80m in Up direction a/c recommendation of Signal Sighting Steering Committee.	

J	20-7-87
REVISED °/c ABOLITION OF 2 & 3 ROADS AND PROVISION OF ELECTRIC SIGNALLING TO LONG MARKET	

I	16-3-79
Details revised as in service °/c addition of Up End connection of siding at Sparkes.	

H	In Service 15-3-78	25-3-78
Revised °/c extension of down approach for Iona Road.		

G	In Service 23-2-77	17-7-74
Revised a/c provision of high speed turnout over N° 7 Points.		

F	10-4-74
Revised °/c D223897T previously D223897.	

E	In Service 1-9-66	30-8-66
Revised a/c 23 Signal previously mechanical		

D	In service 2-3-65	25-8-65
Revised a/c installation of Flashing Light Signals at Up St. & track re-arrangement at Down end.		

In Service 19-8-56.

3
Redrawn for duplication & power signalling at Up end Original dated 24-5-54

VICTORIAN RAILWAYS

BUNYIP

TRACK CIRCUITS, BONDING & SIGNALLING ARRANGEMENTS

SCALE 1"=40'

30-7-56

Sig. & Tel. Engineer: [illegible]

Drawn by D.M.C.

Traced by H.D.

RH347